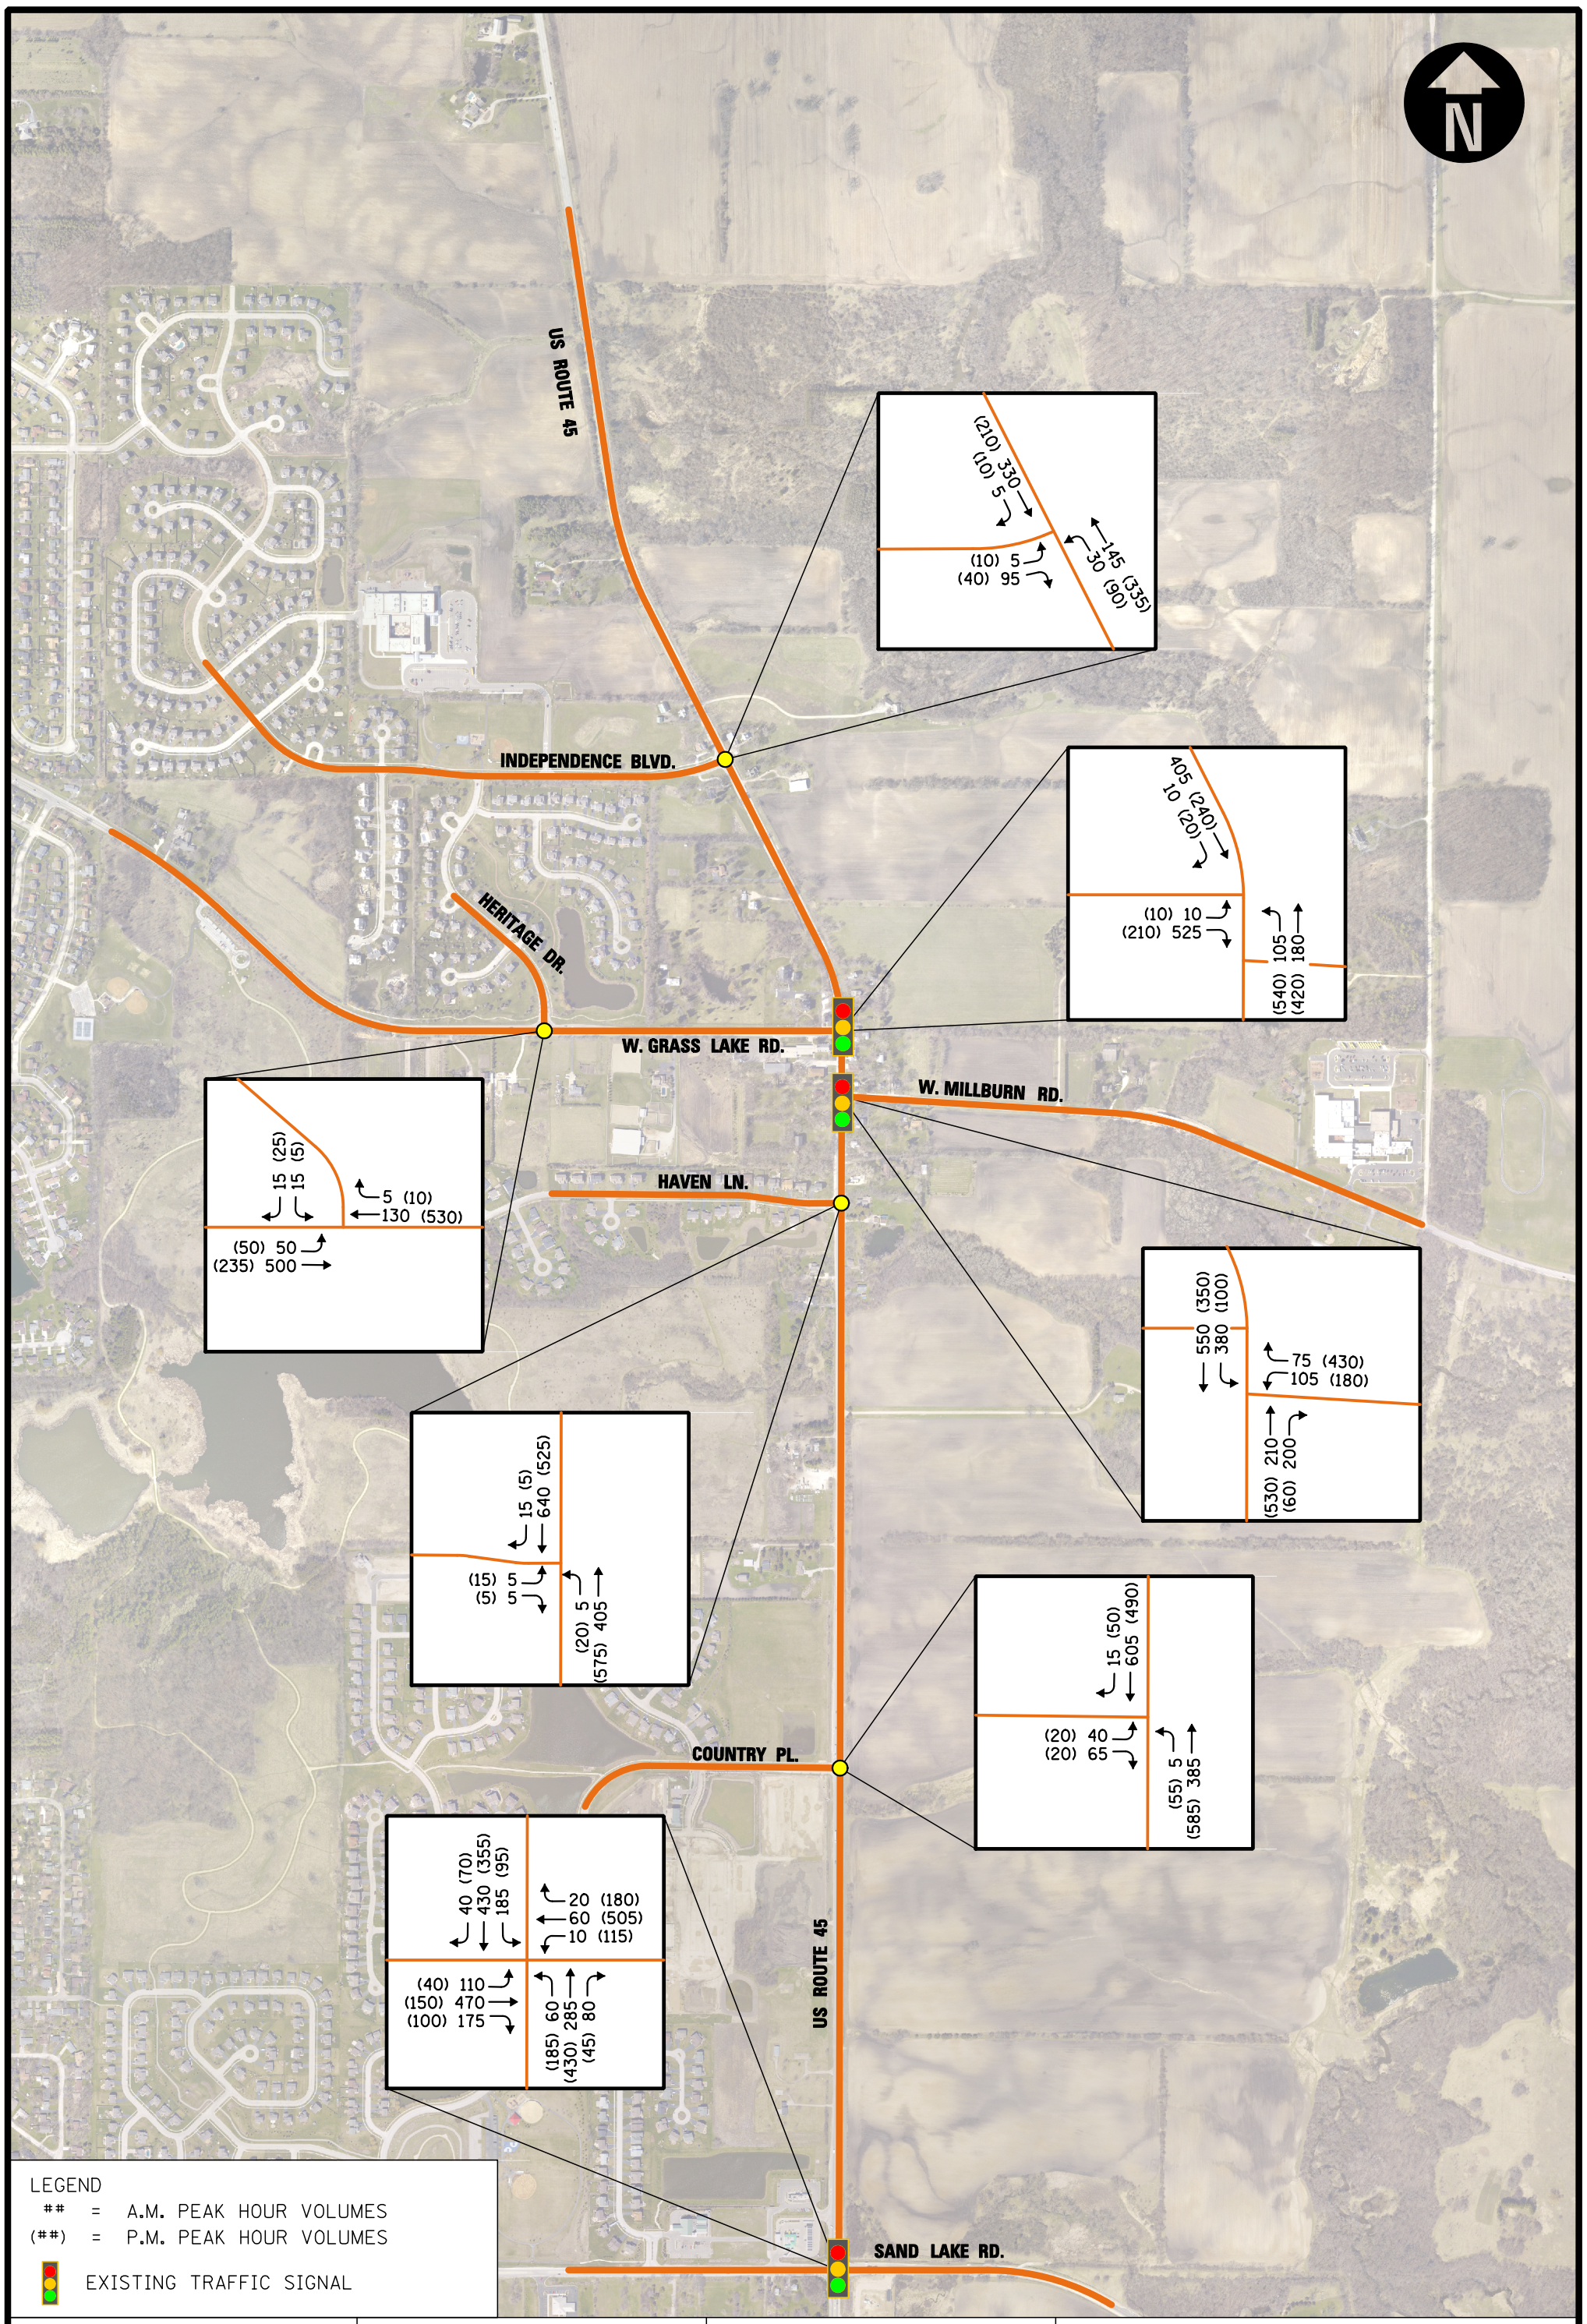

CHRISTOPHER B. BURKE ENGINEERING, LTD.
9575 W. Higgins Road, Suite 600
Rosemont, Illinois 60018
(847) 823-0500

PATRICK ENGINEERING INC.
LISLE, ILLINOIS

LakeCounty
Division of Transportation

US ROUTE 45 – MILLBURN BYPASS

2009 PEAK HOUR TRAFFIC VOLUME